JACOB TILSON BARN

SECTION-ELEVATION

SCALE 3/16" = 1'-0"
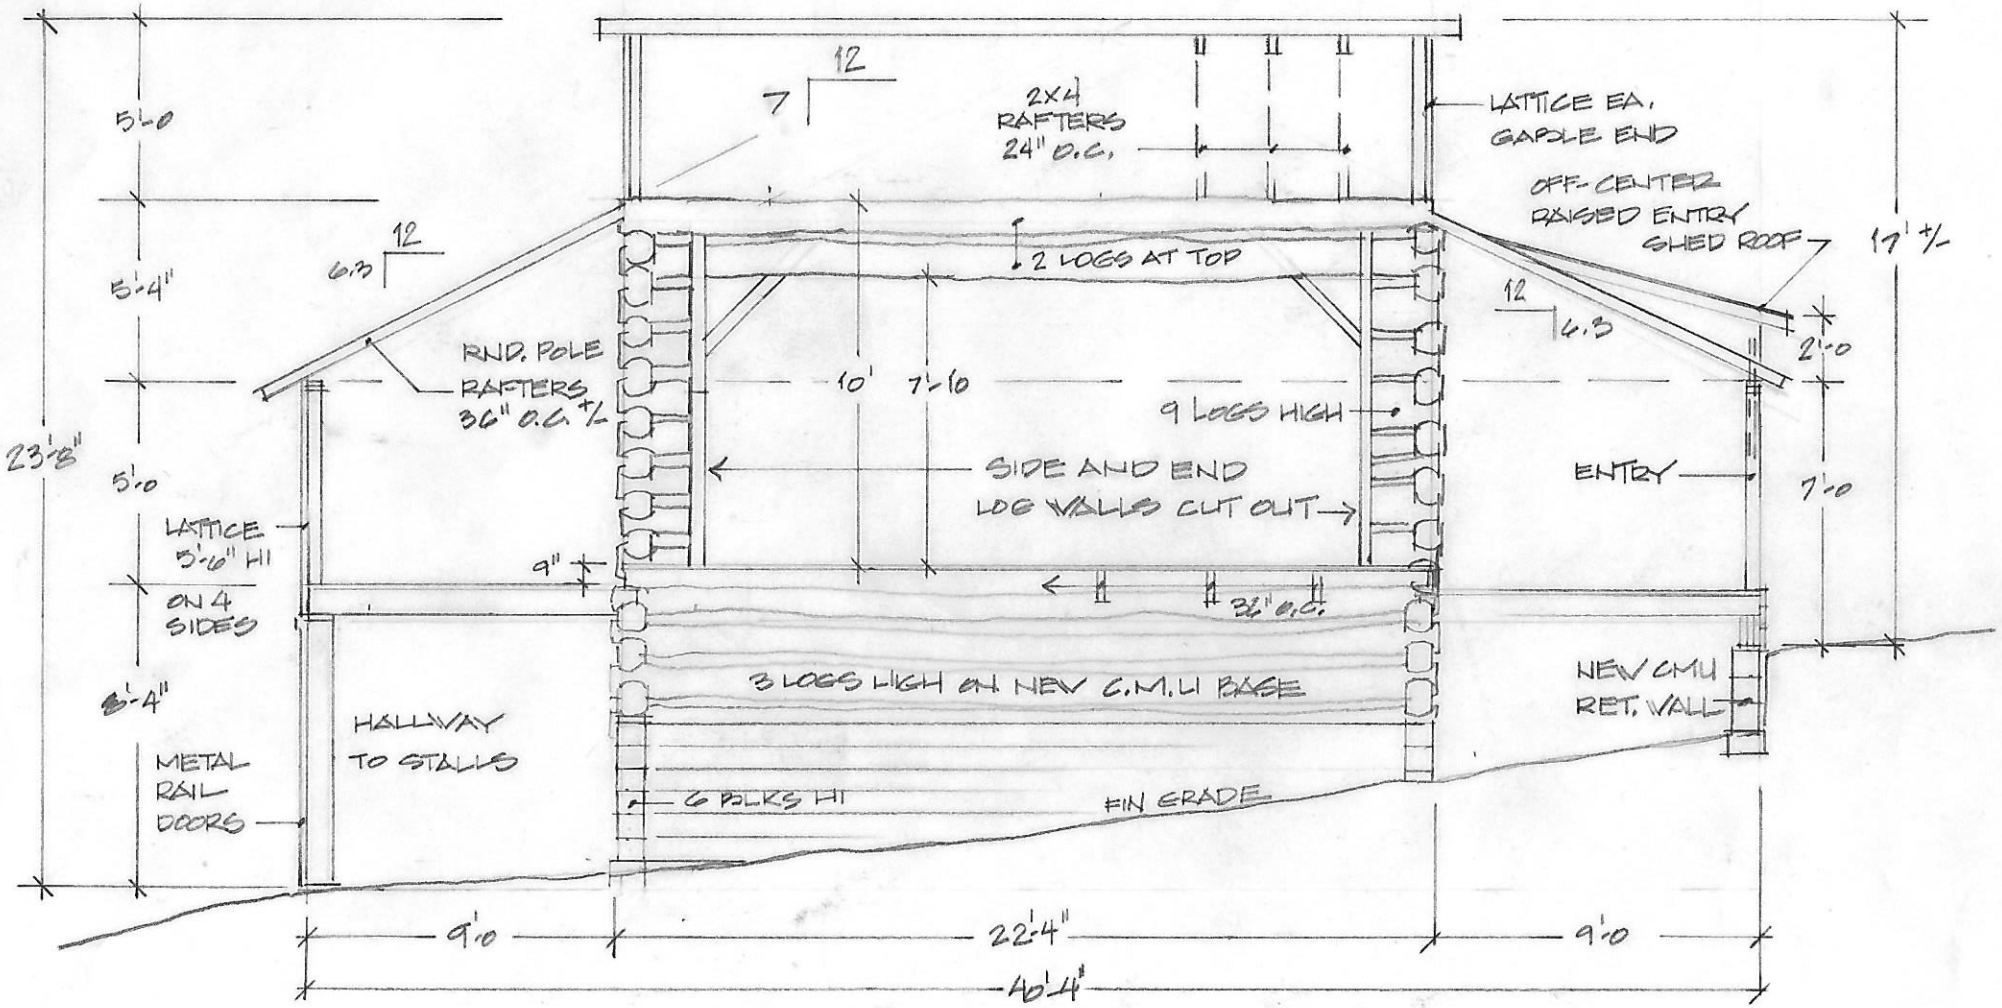
LOOKING NORTHWEST