SECTION-ELEVATION SCALE 1/8" = 1'-0"
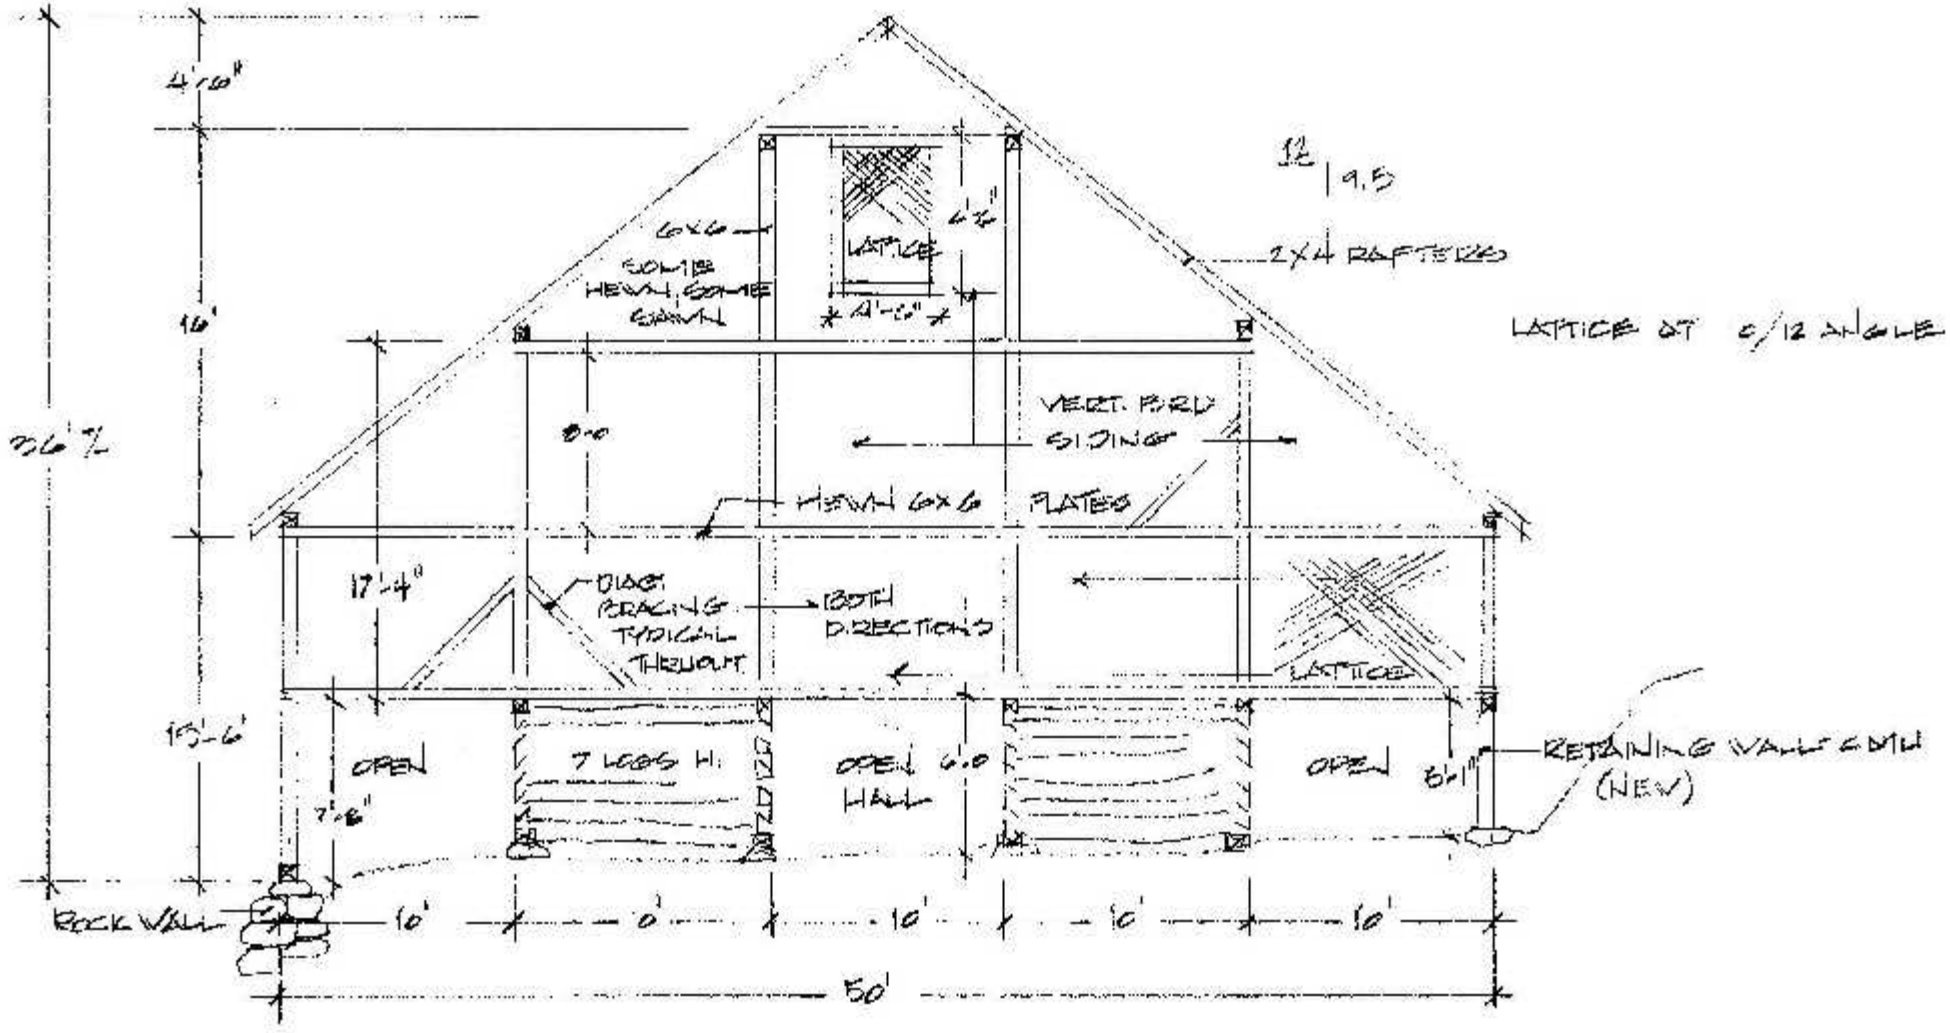
LOOKING NORTH