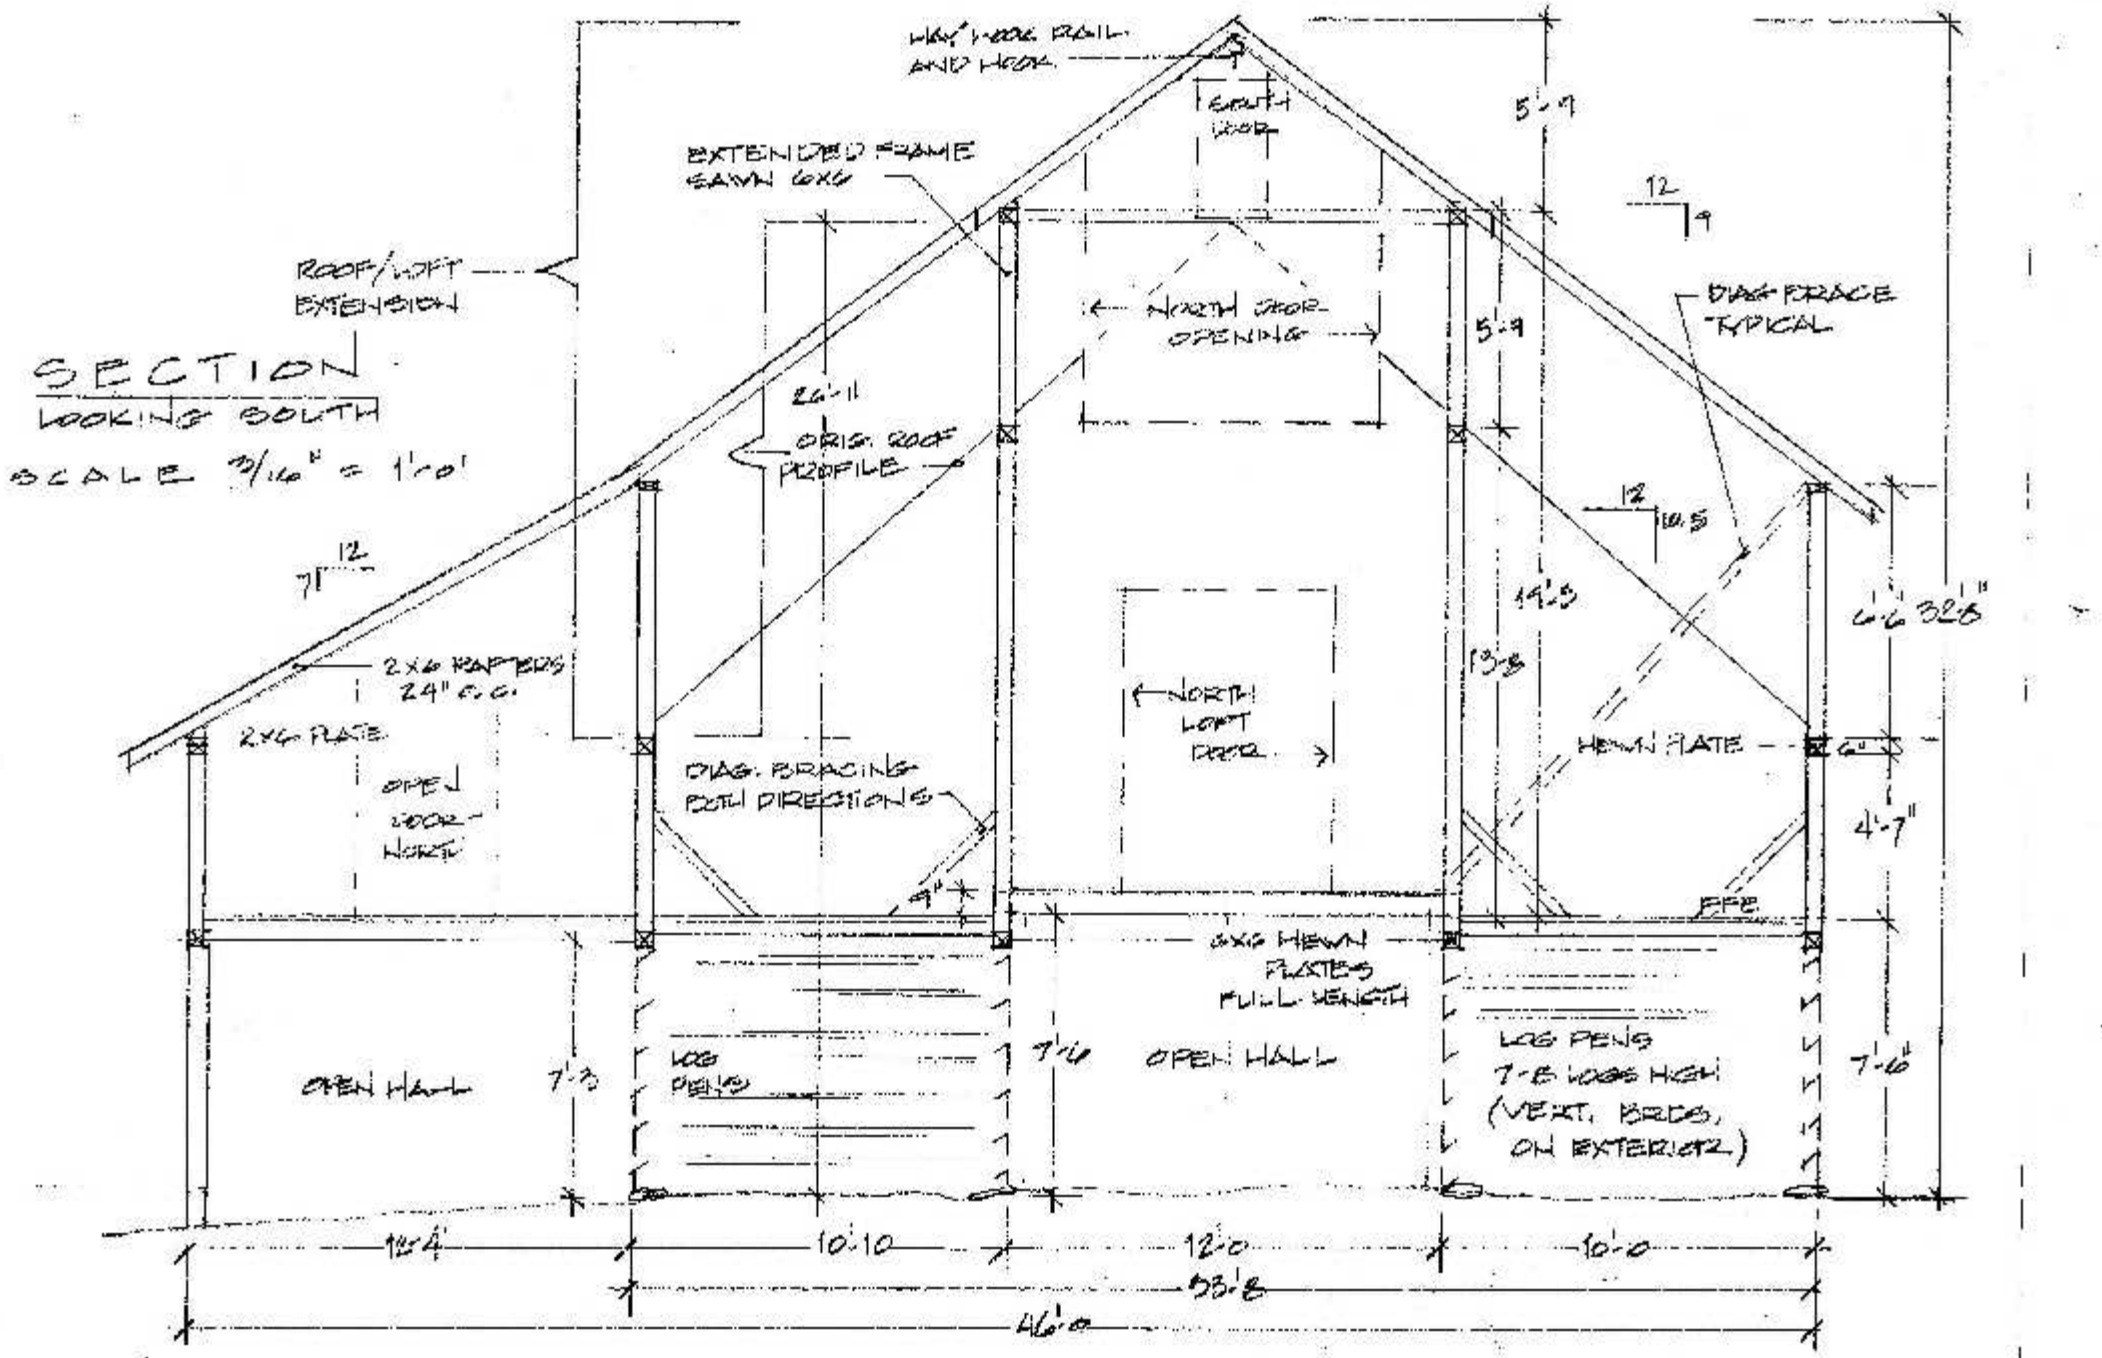
SECTION
LOOKING SOUTH
SCALE 3/16" = 1'-0"
HAY HOOK RAIL AND HOOK
SOUTH DOOR
EXTENDED FRAME SAWN 6X6
ROOF/LOFT EXTENSION
NORTH DOOR OPENING
DIAG BRACE TYPICAL
26'-11
ORIG. ROOF PROFILE
2X6 RAFTERS 24" O.C.
2X6 PLATE
OPEN DOOR NORTH
DIAG. BRACING BOTH DIRECTIONS
NORTH LOFT DOOR
HEWN PLATE
6X6 HEWN PLATES FULL LENGTH
OPEN HALL
LOG PENS
LOG PENS 7-8 LOGS HIGH (VERT. BRDS. ON EXTERIOR)
5'-9
5'-9
14'-5
13'-8
6'-6
32'-8"
4'-7"
7'-6"
7'-3
7'-6
12'-4
10'-10
12'-0
10'-0
53'-8
46'-0