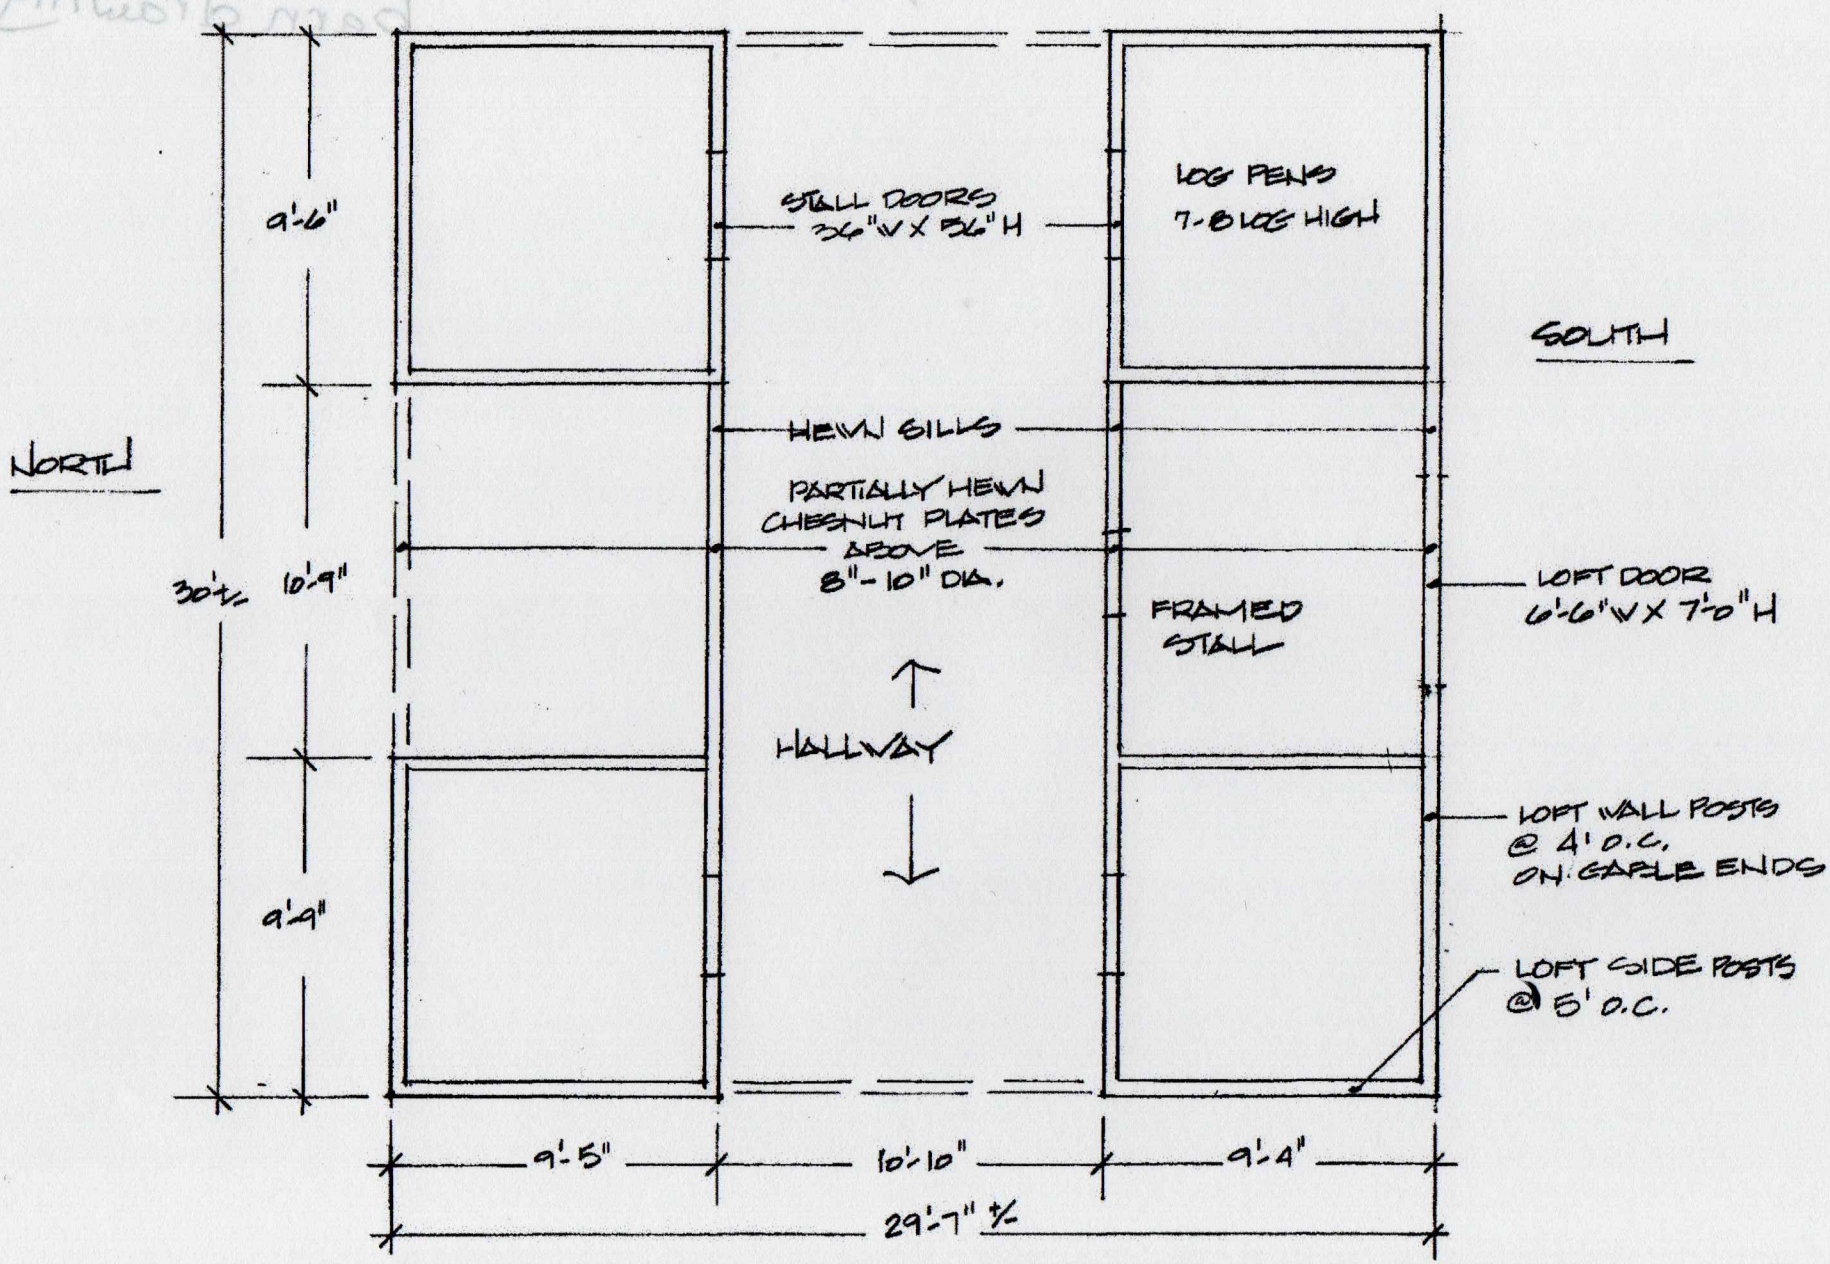FLOOR PLAN WITH FRAMING NOTES