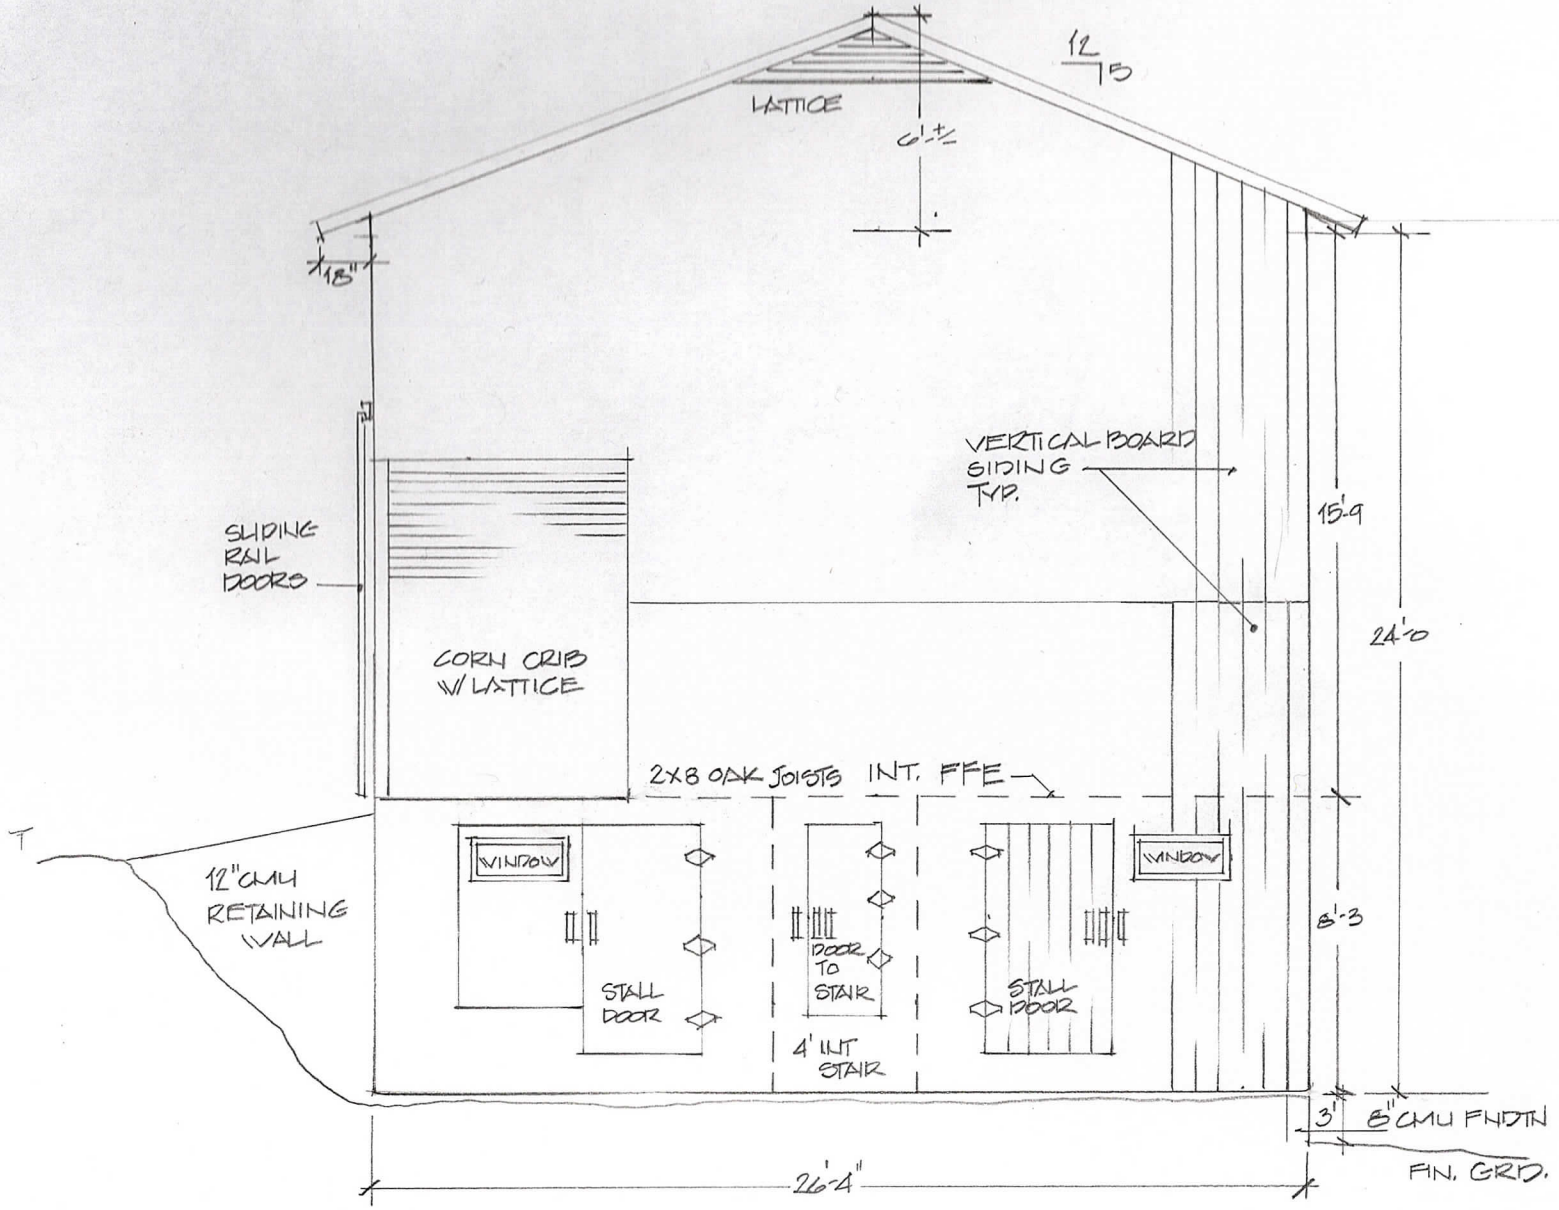

ALFRED RAMSEY DAIRY BARN
EAST ELVATION SCALE 3/16" = 1'-0"