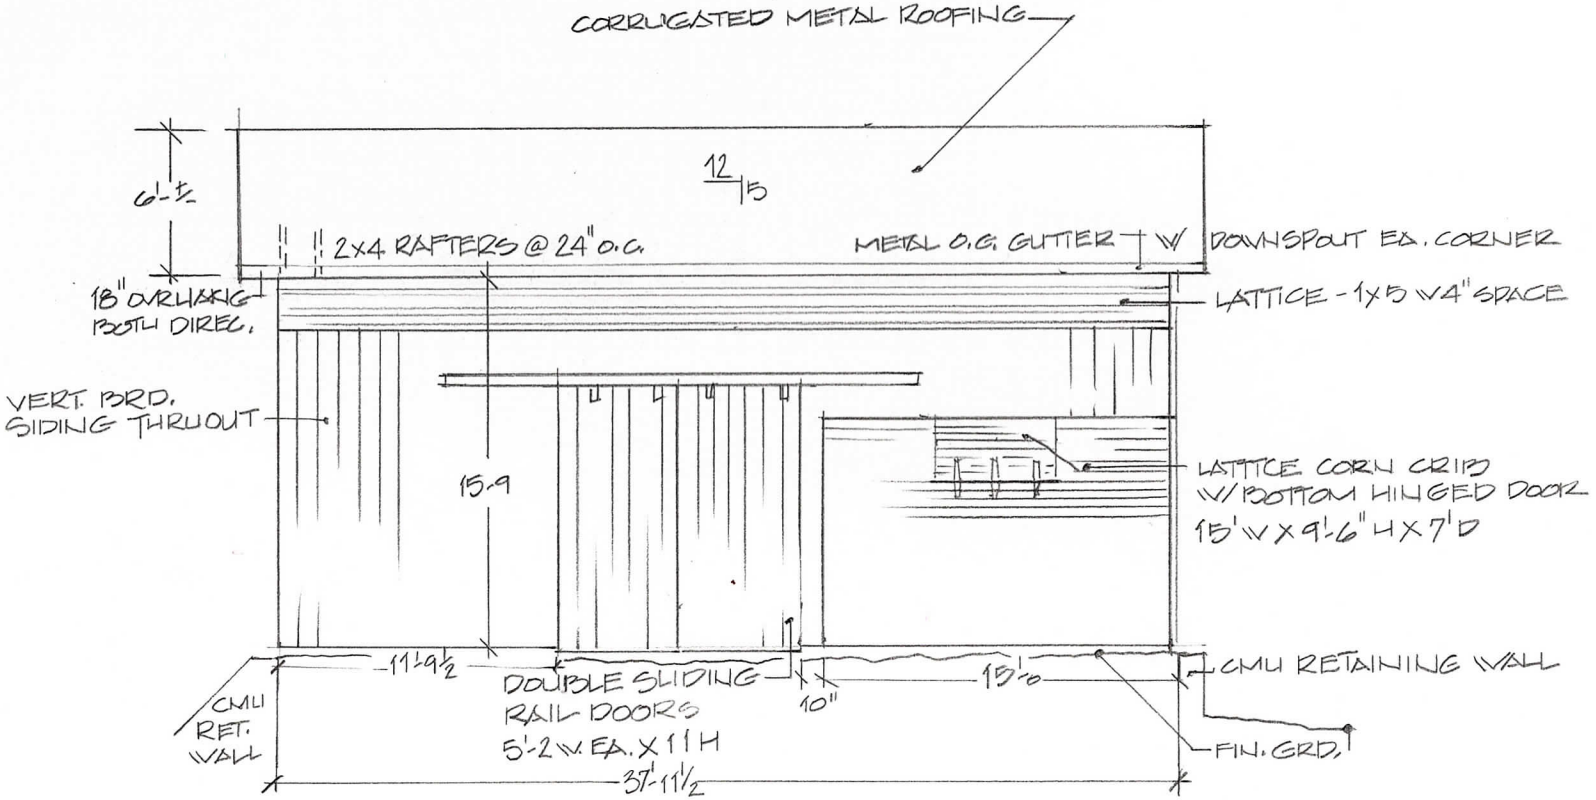

SIDE TOWARD AND PARALLEL TO ROAD

ALFRED RAMSEY DAIRY BARN

SOUTH ELEVATION SCALE: 1/8" = 1'-0"