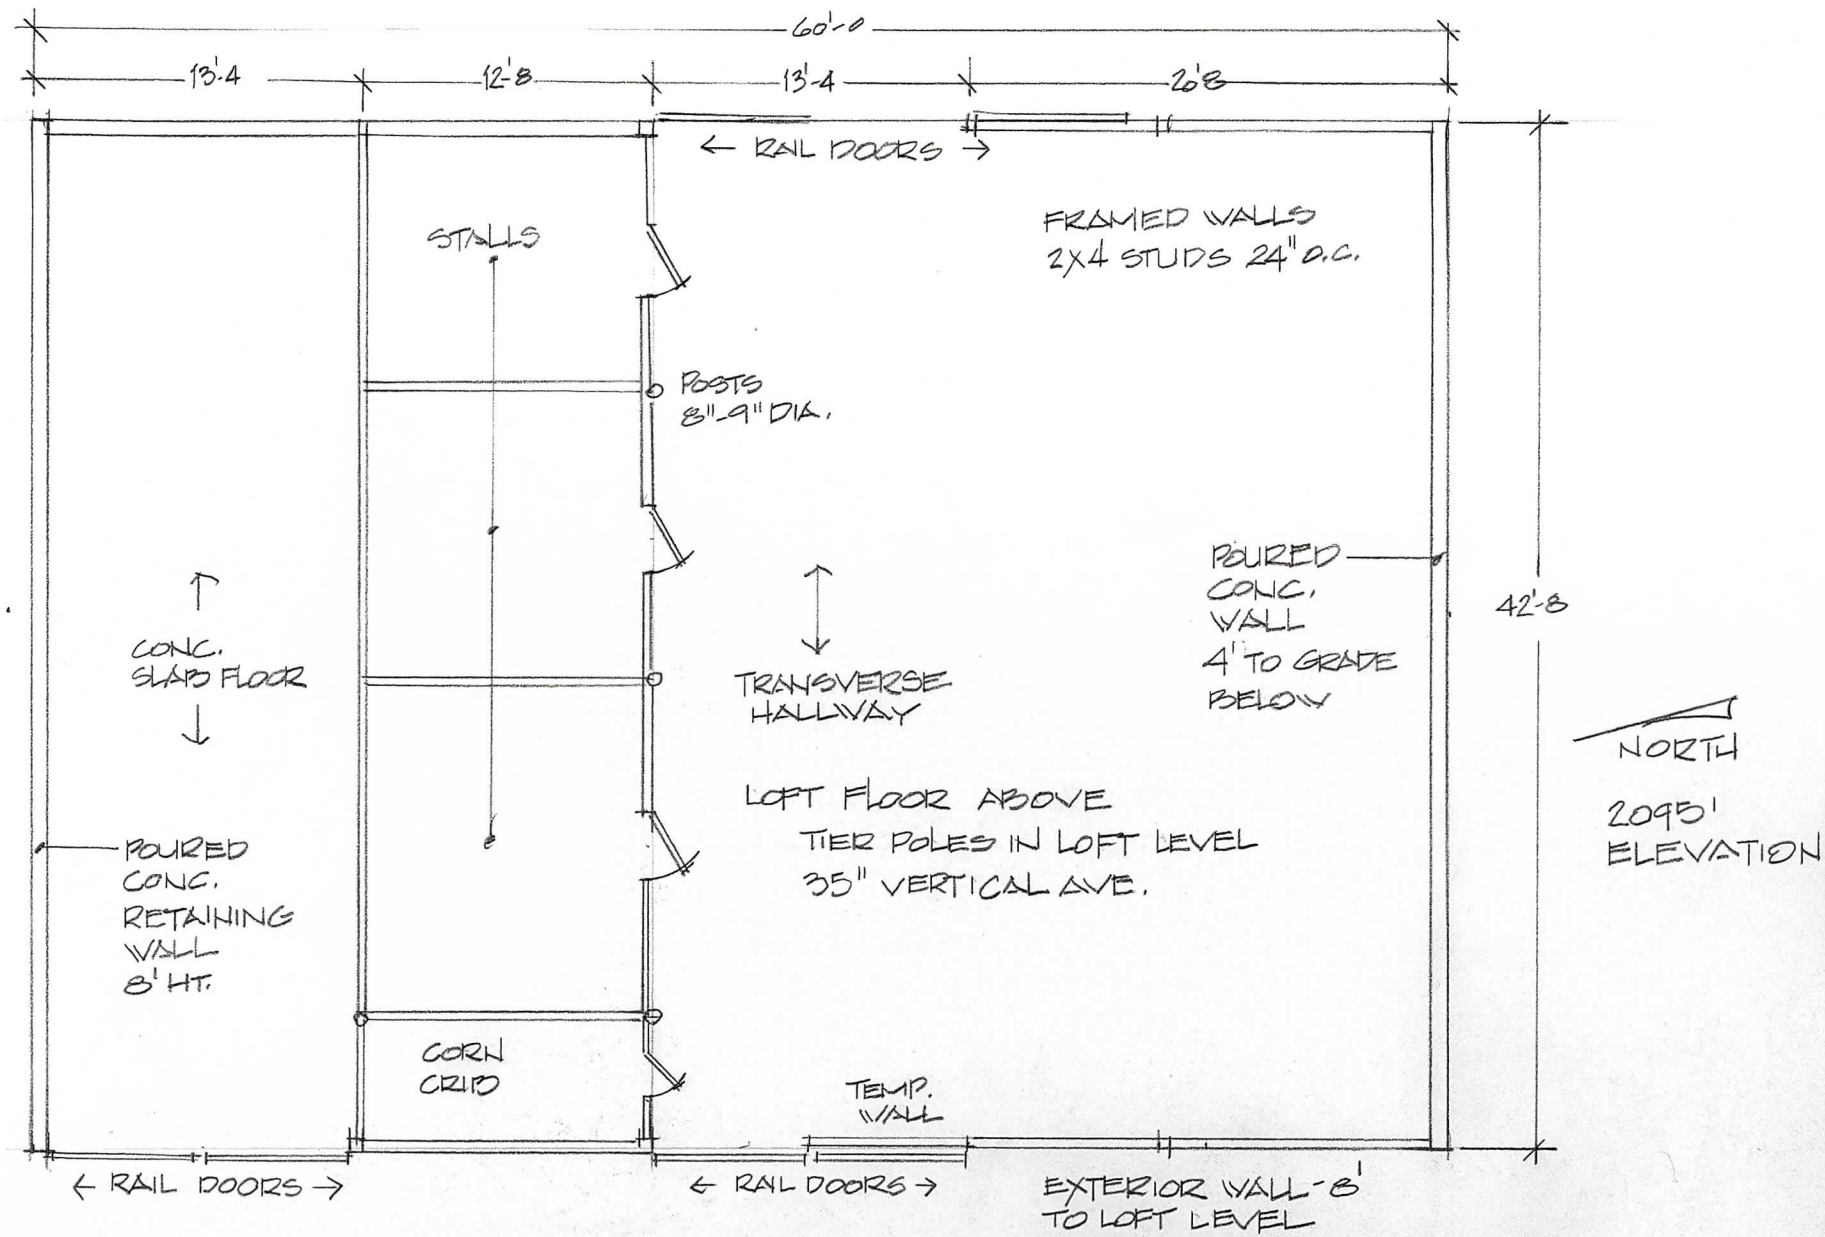

ELMORE SNELSON LIVESTOCK AND DAIRY BARN
GROUD FLOOR LEVEL NO SCALE