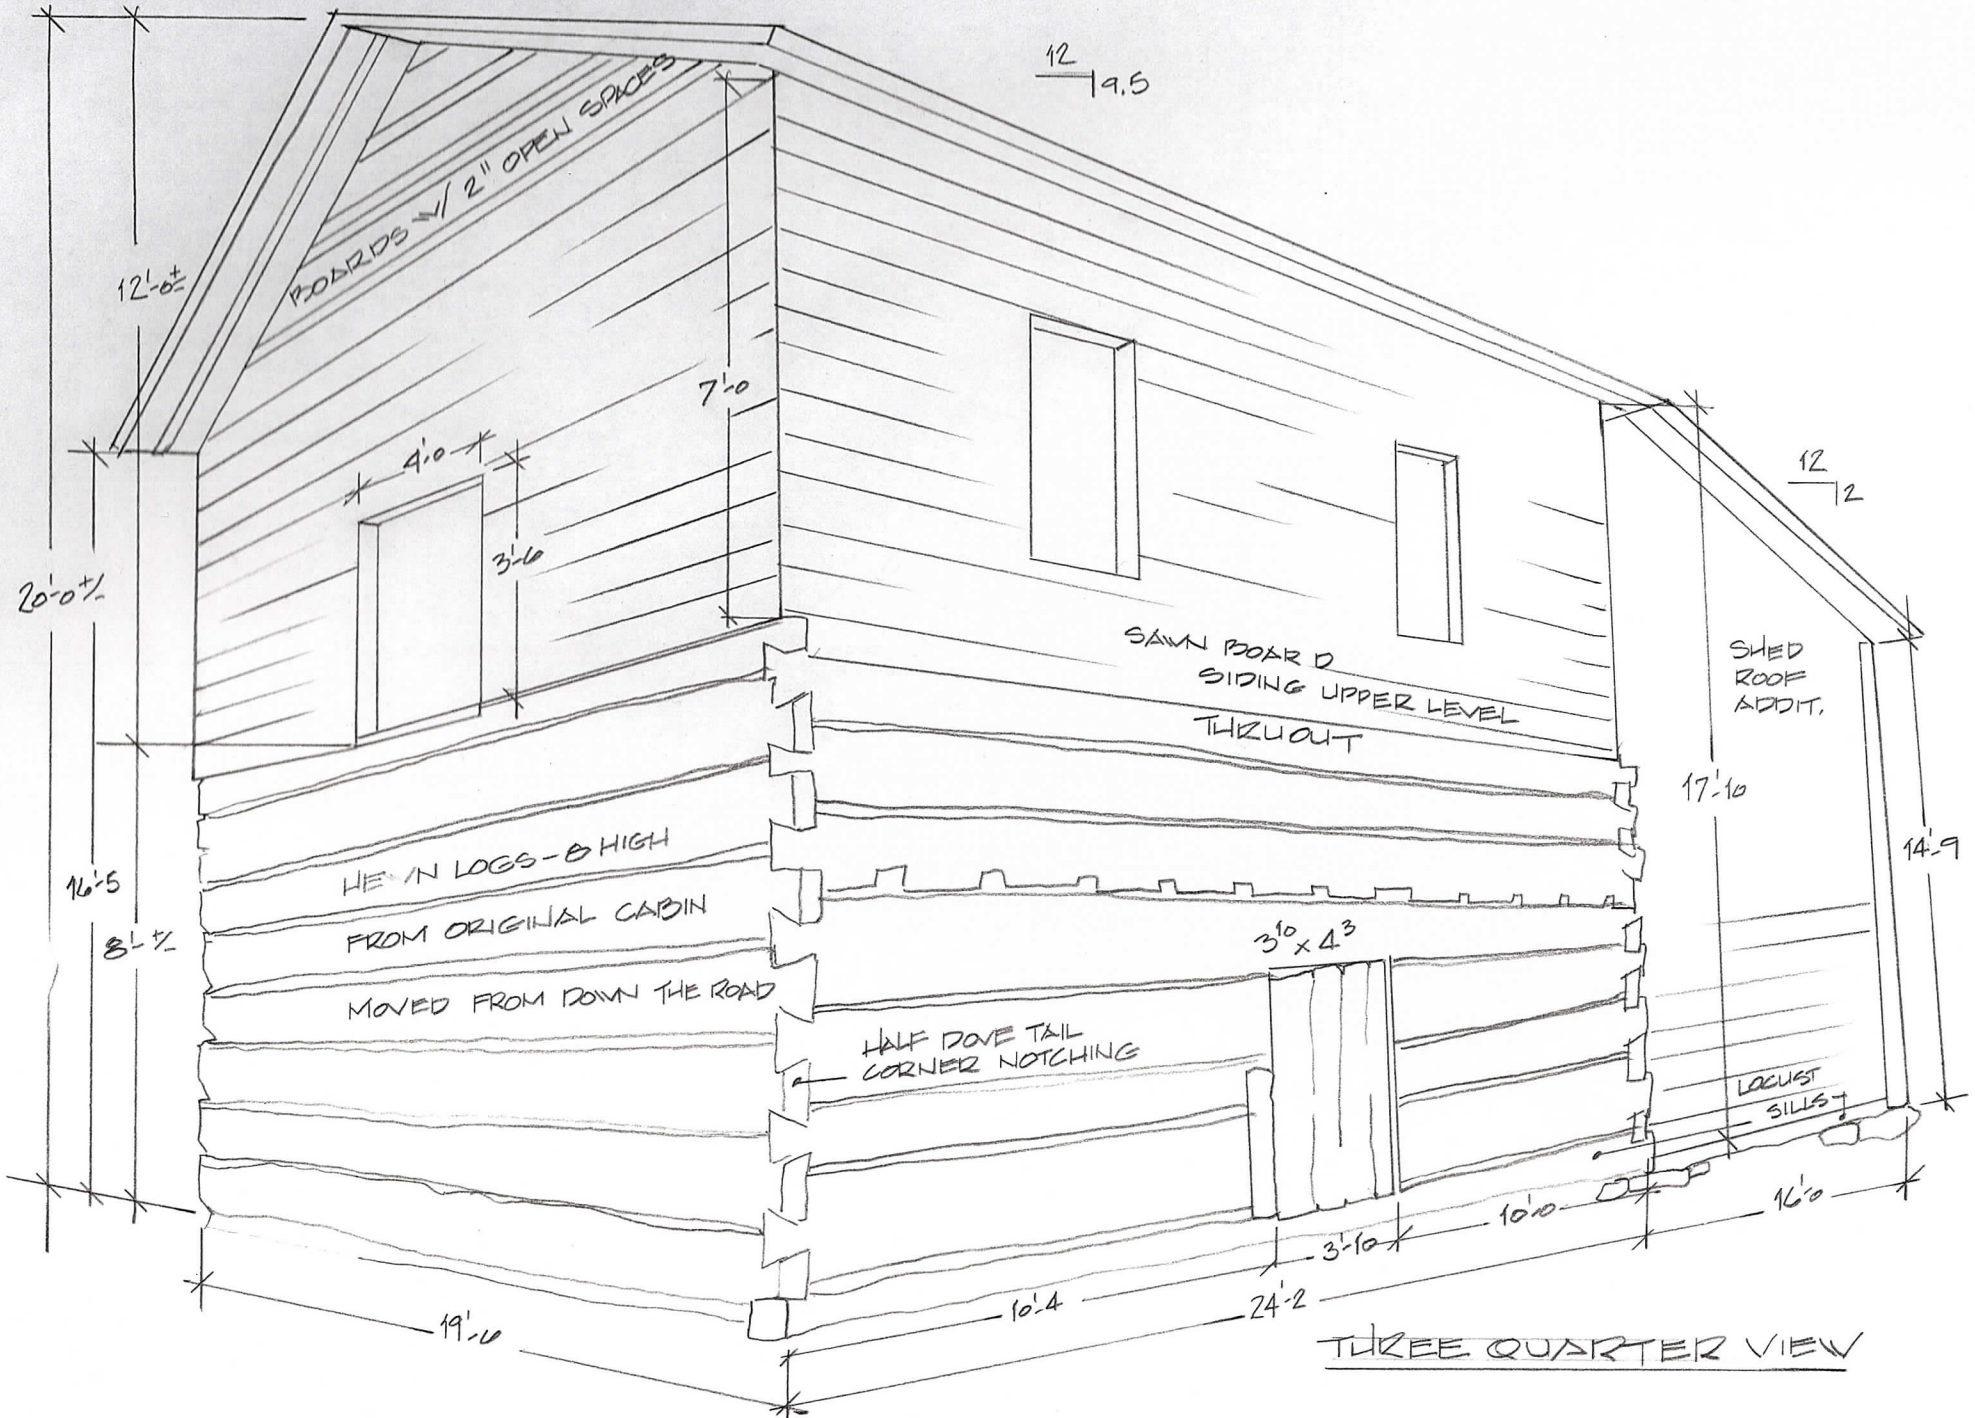

THREE QUARTER VIEW

JANICE ROBERTS/HERMAN ROBERTS NO SCALE

BURLEY TOBACCO BARN BUILT ON RELOCATED CABIN BASE